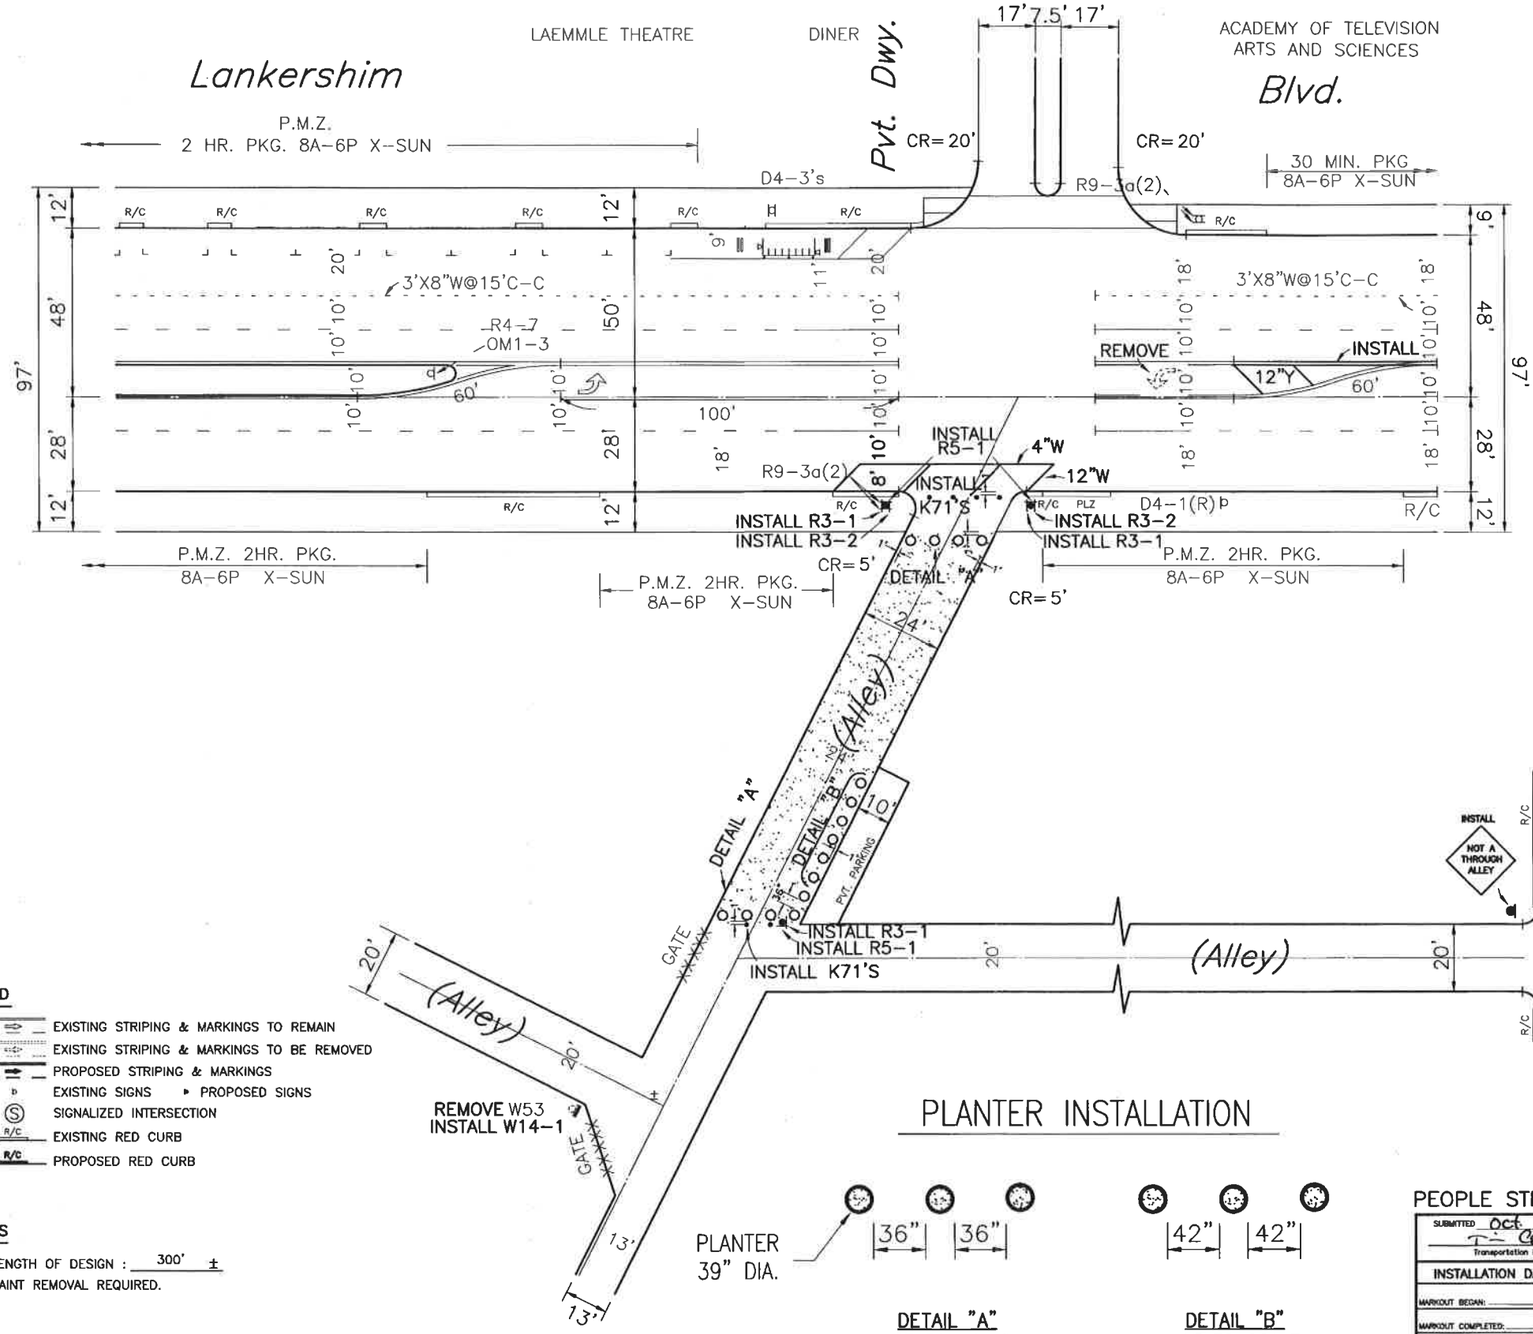

LEGEND

1. EXISTING STRIPING & MARKINGS TO REMAIN
   EXISTING STRIPING & MARKINGS TO BE REMOVED
   PROPOSED STRIPING & MARKINGS
2. EXISTING SIGNS ▸ PROPOSED SIGNS
3. SIGNALIZED INTERSECTION
4. EXISTING RED CURB
   PROPOSED RED CURB

NOTES

1. LENGTH OF DESIGN : 300' ±
2. PAINT REMOVAL REQUIRED.

PLANTER INSTALLATION

DETAIL "A"
NOT TO SCALE

DETAIL "B"
NOT TO SCALE

SCALE: 1"=20'

PEOPLE STREET–LANKERSHIM PLAZA

SUBMITTED Oct. 30 20 14
Transportation Engineer

APPROVED Oct. 30 20 14
Senior Transportation Engineer

REGISTERED PROFESSIONAL ENGINEER MARDOCHEHR ADHAMI No. 69854 CIVIL STATE OF CALIFORNIA

INSTALLATION DATES
MARKOUT BEGAN:
MARKOUT COMPLETED:
STRIPING COMPLETED:
References:

CITY OF LOS ANGELES
DEPARTMENT OF TRANSPORTATION
SELETA J. REYNOLDS, GENERAL MANAGER

LANKERSHIM BOULEVARD
AT ALLEY N/O MAGNOLIA BLVD.

Thomas Guide	District	PROJECT NO.	DRAWING NO.	
562,J2	EV	MSR14069	A–6683	1 / 1

1"=20' ORIGINAL MAP SCALE 1"=40' — 20 10 0 20 40 80 80 100 FEET / 40 20 0 40 80 120 160 200 FEET

SCALES | HORIZ. 1"= VERT. 1"= | SHEET | INDEX NUMBER

NO.	REVISION DESCRIPTION	BY	DATE
	T.E./SR. T.E.	TC	10-29-2014
	PRINCIPAL T.E.	SUPERVISOR	DATE
	DATE	DISTRICT	10-29-2014
	BASE	ACT. TRANS.	10-29-2014
	CHECK	SM	
	DESIGN		